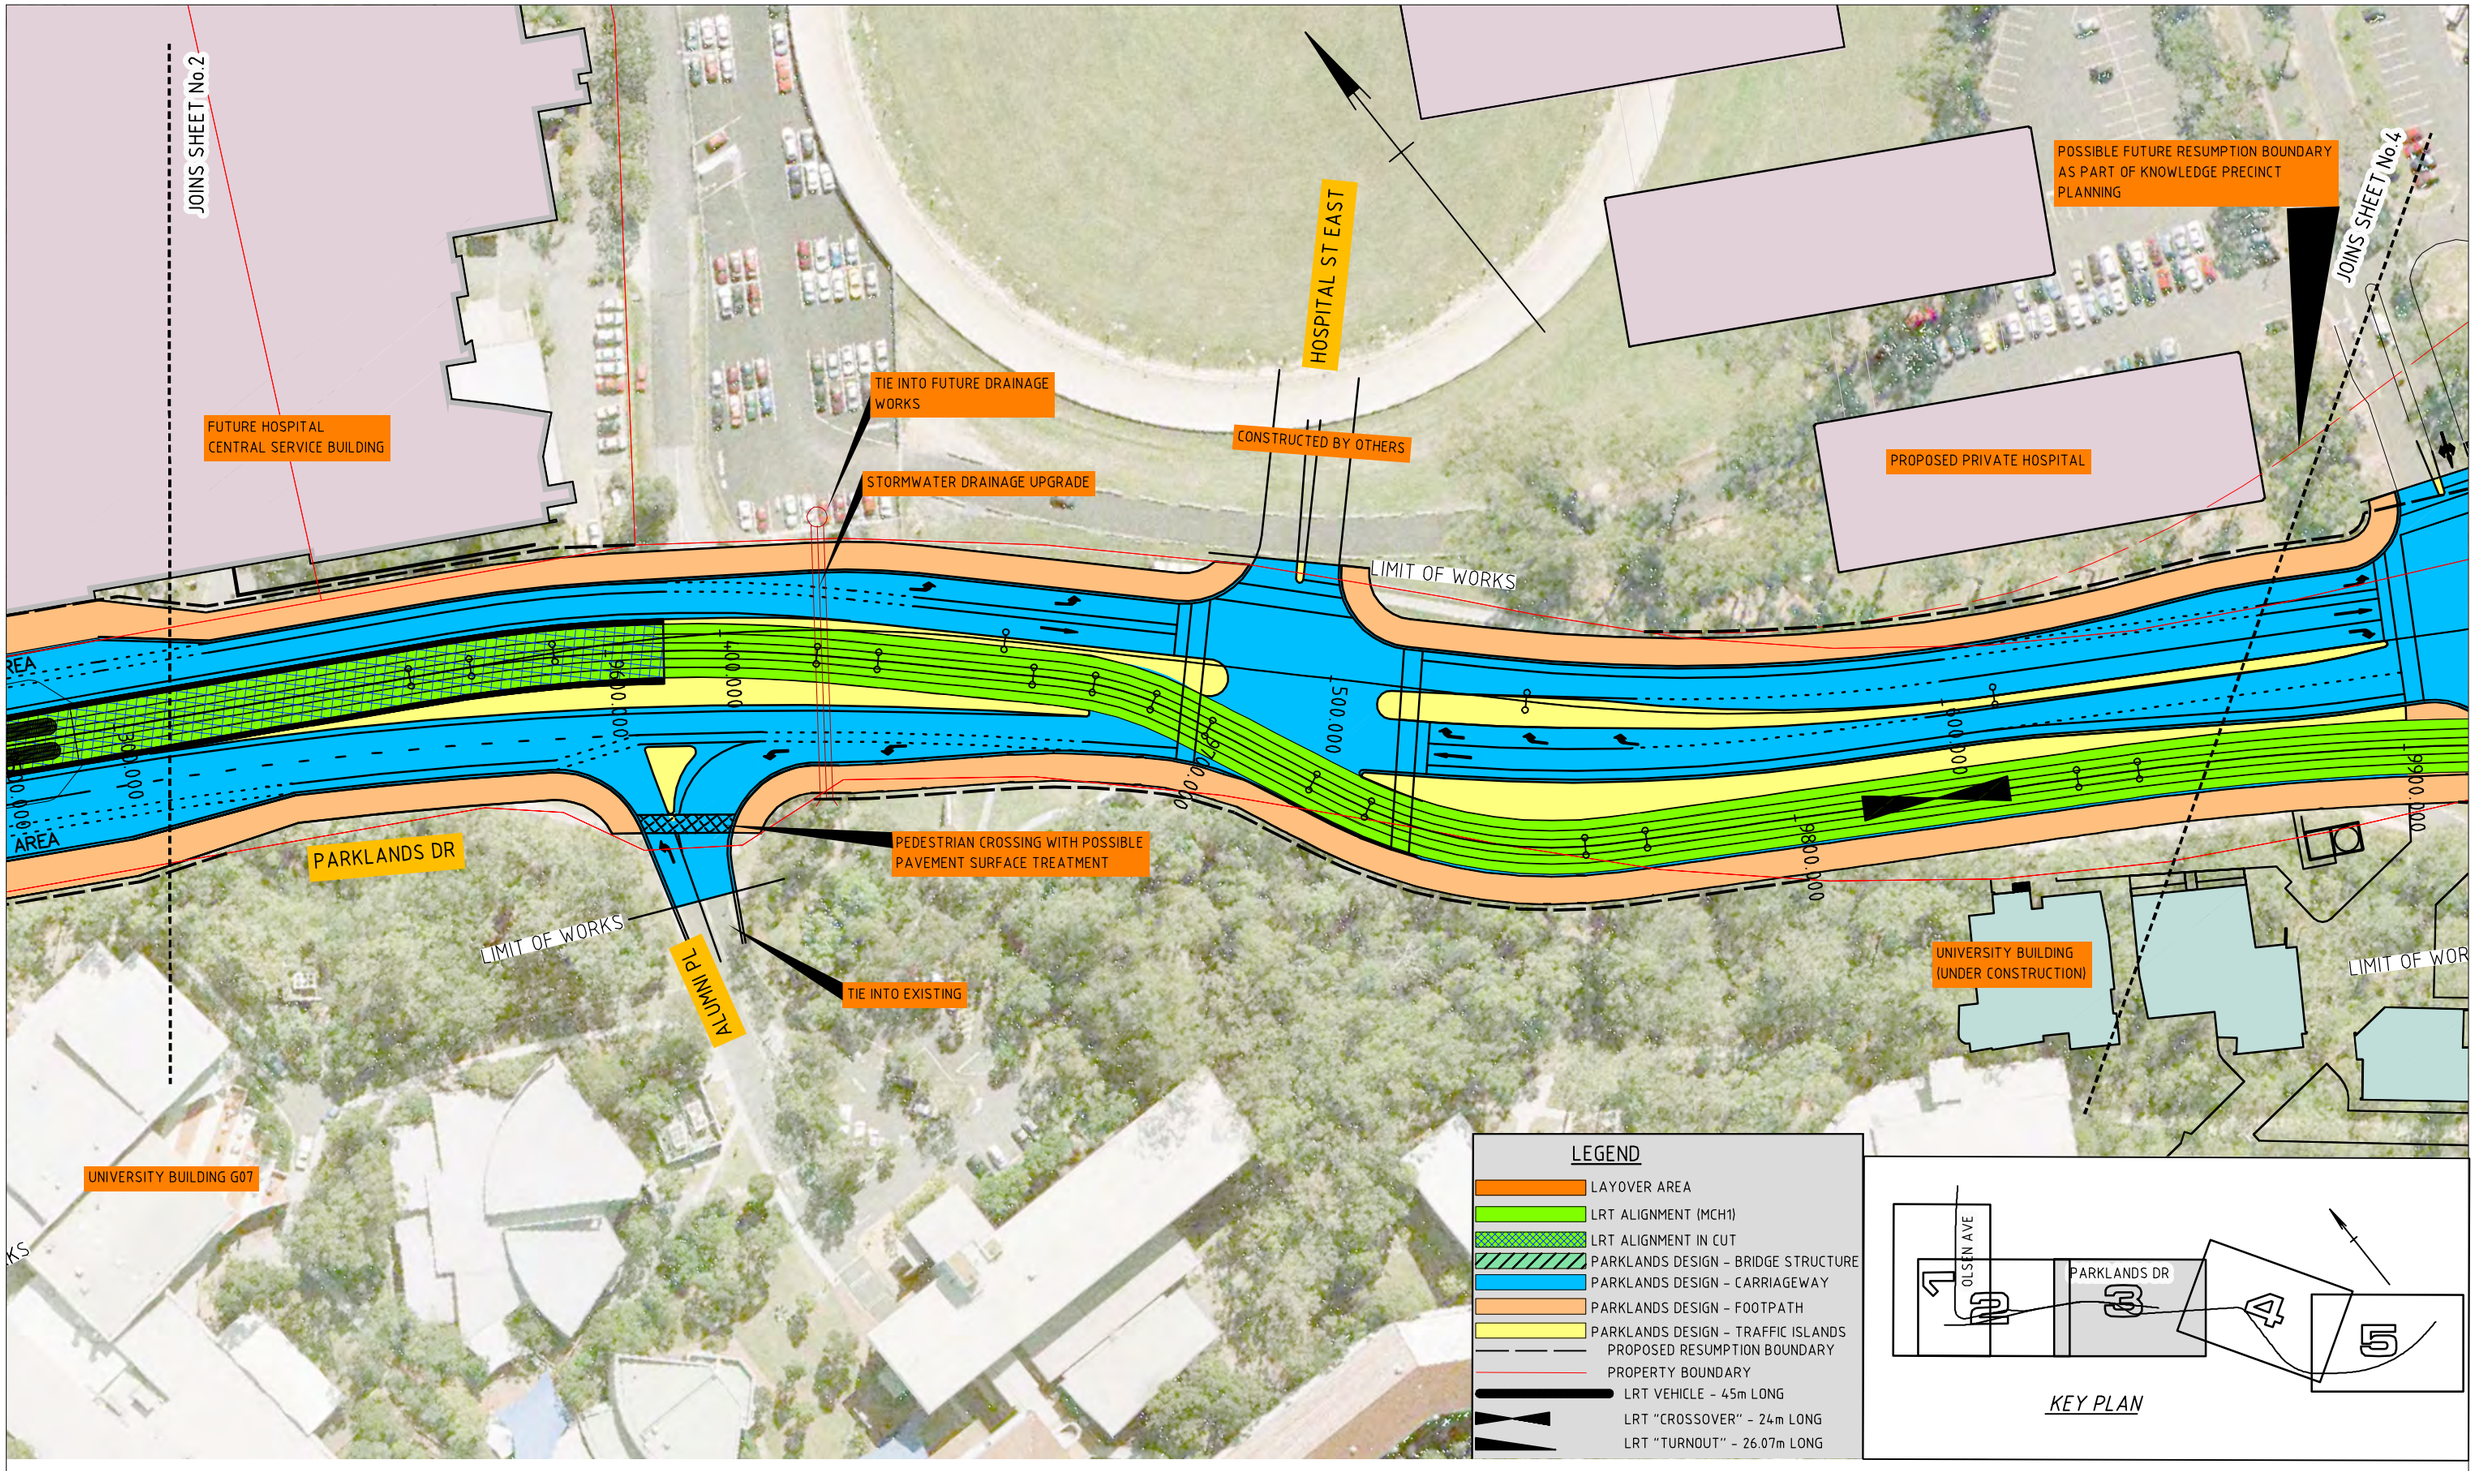

PRELIMINARY ISSUE
NOT FOR CONSTRUCTION

SUPPLEMENTARY CDIMP

No	Revision	Drawn	Checked	Approved	Date
A5	CDIMP FINAL SUBMISSION	SJS			26.03.09
A4	CDIMP FINAL SUBMISSION	SJS			12.03.09
A3	CDIMP DRAFT SUBMISSION	SJS			20.02.09
A2	CONCEPT DESIGN DRAWINGS DRAFT	SJS			30.01.09
A1	CONCEPT DESIGN DRAWINGS DRAFT	SJS			19.12.08

Note: * indicates signatures on original issue of drawing or last revision of drawing

© Parsons Brinckerhoff Australia Pty Limited ("PB")
Copyright in the drawings, information and data recorded in this document ("the information") is the property of PB. This document and the information are solely for the use of the authorised recipient and this document may not be used, copied or reproduced in whole or part for any purpose other than that for which it was supplied by PB. PB makes no representation, undertakes no duty and accepts no responsibility to any third party who may use or rely upon this document or the information. NCSI certified Quality System to ISO 9001

PARSONS BRINCKERHOFF
Level 4, Northbank Plaza
69 Ann Street
GPO BOX 2907
Brisbane QLD 4001
Australia
ABN 80 078 004 798
Telephone +61 7 3854 6200
Facsimile +61 7 3854 6500
Email: brisbane@pb.com.au

DO NOT SCALE

Drawn	SJS	Designed	AB
Drafting Check		Design Check	
Approved			
Date	26.03.2009		
Scale	FULL SIZE 1:500 (m)	This Drawing must not be used for Construction unless signed as Approved	

Client: TRANSLINK
Project: GOLD COAST RAPID TRANSIT
Title: LAYOUT PLAN SHEET 3

Original Size: A1
Drawing No: 2108213A-TRA-0009
Rev: A5

Plot Date: 26 March 2009 - 3:03 PM
Cad File No: J:\A445-TRA\PROJ\2108213A_GCO_GOLD_COAST\09_CADD\DRAWINGS\2108213A-TRA-0009.dwg